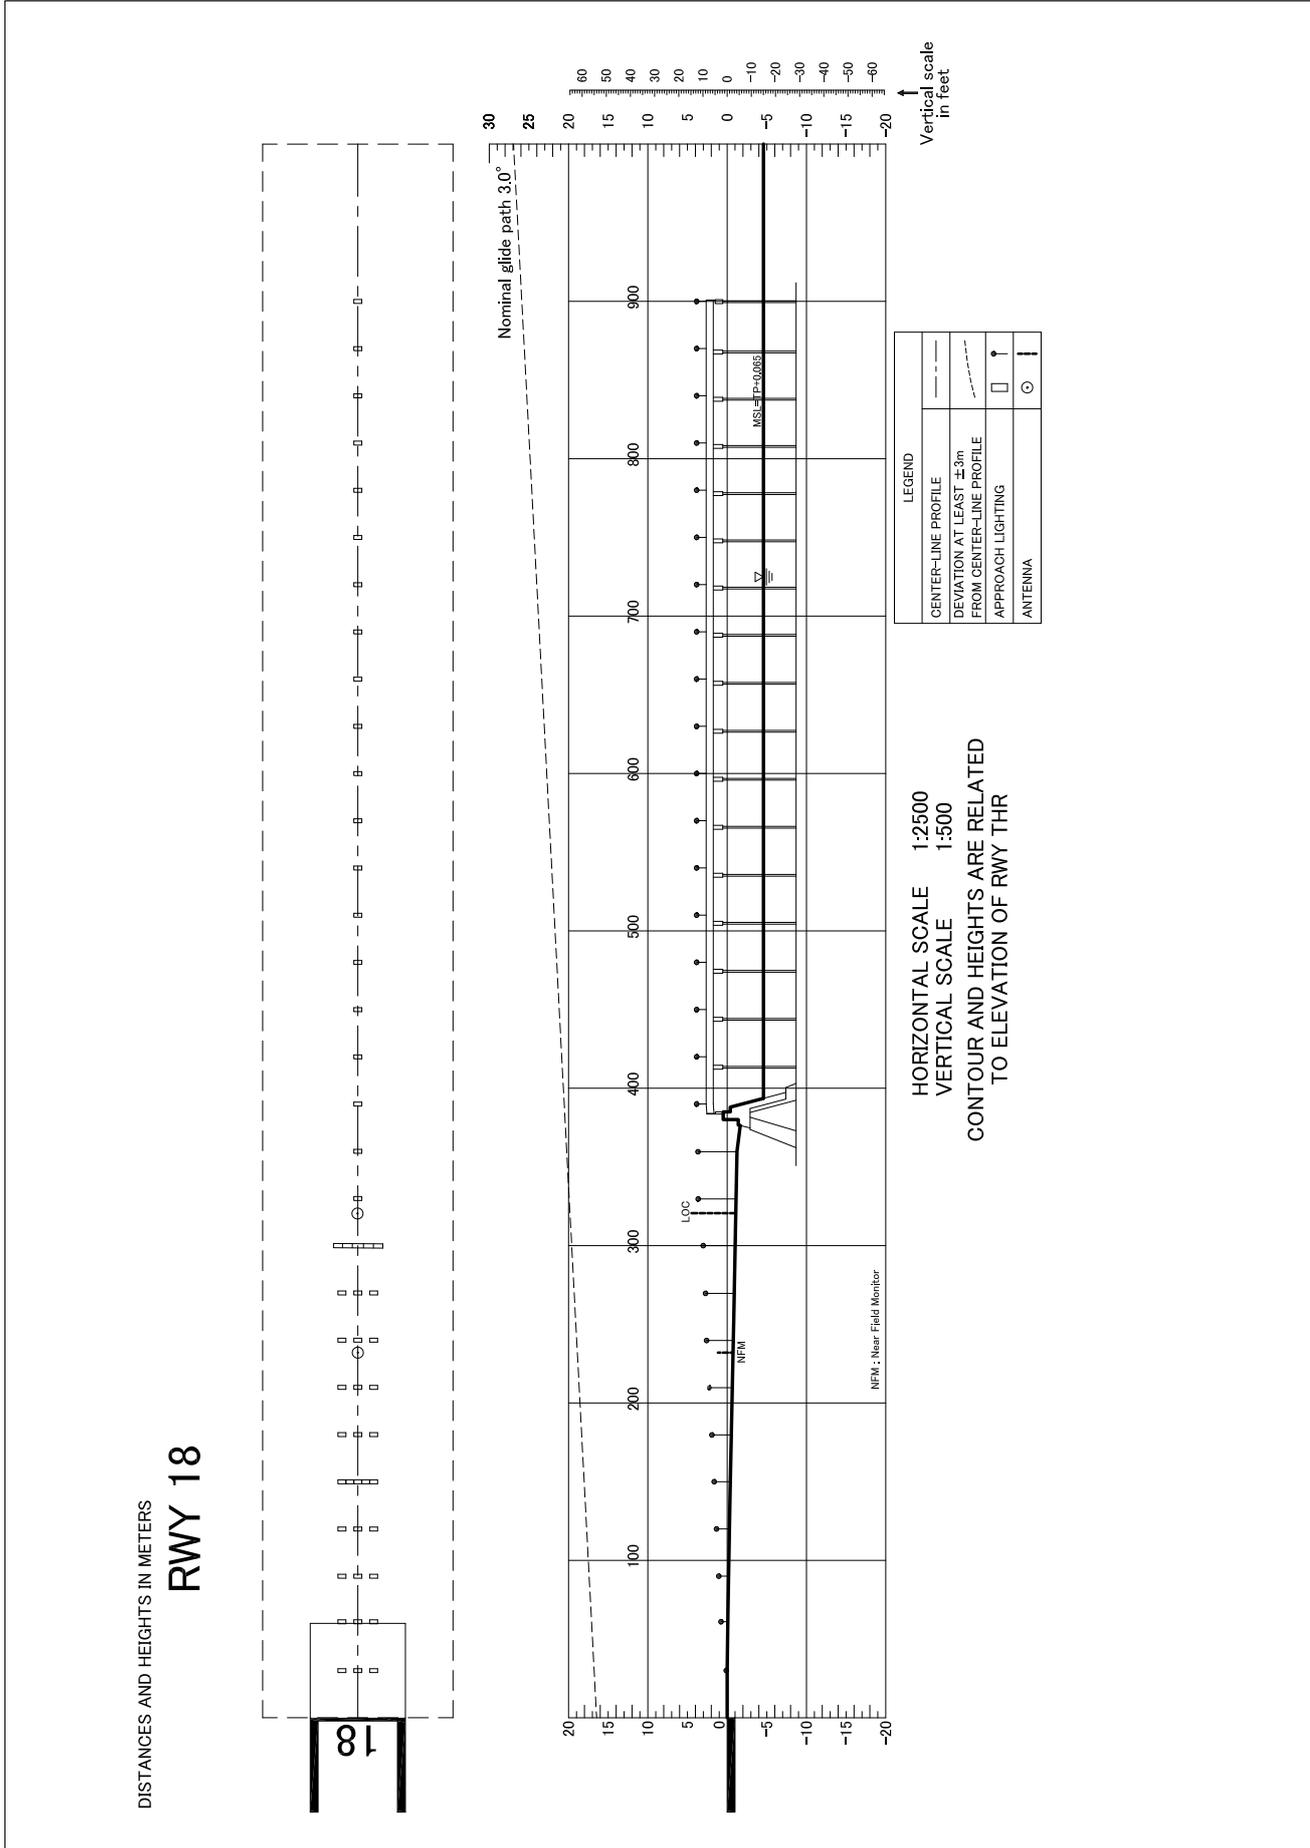**PRECISION APPROACH TERRAIN CHART**

CHANGE:Update

DISTANCES AND HEIGHTS IN METERS

RWY 18

Nominal glide path 3.0°

Vertical scale in feet

HORIZONTAL SCALE   1:2500
VERTICAL SCALE   1:500
CONTOUR AND HEIGHTS ARE RELATED
TO ELEVATION OF RWY THR

LEGEND

CENTER-LINE PROFILE	
DEVIATION AT LEAST ±3m FROM CENTER-LINE PROFILE	
APPROACH LIGHTING	
ANTENNA	

NFM : Near Field Monitor

MSL=TP+0.065

LOC

NFM